



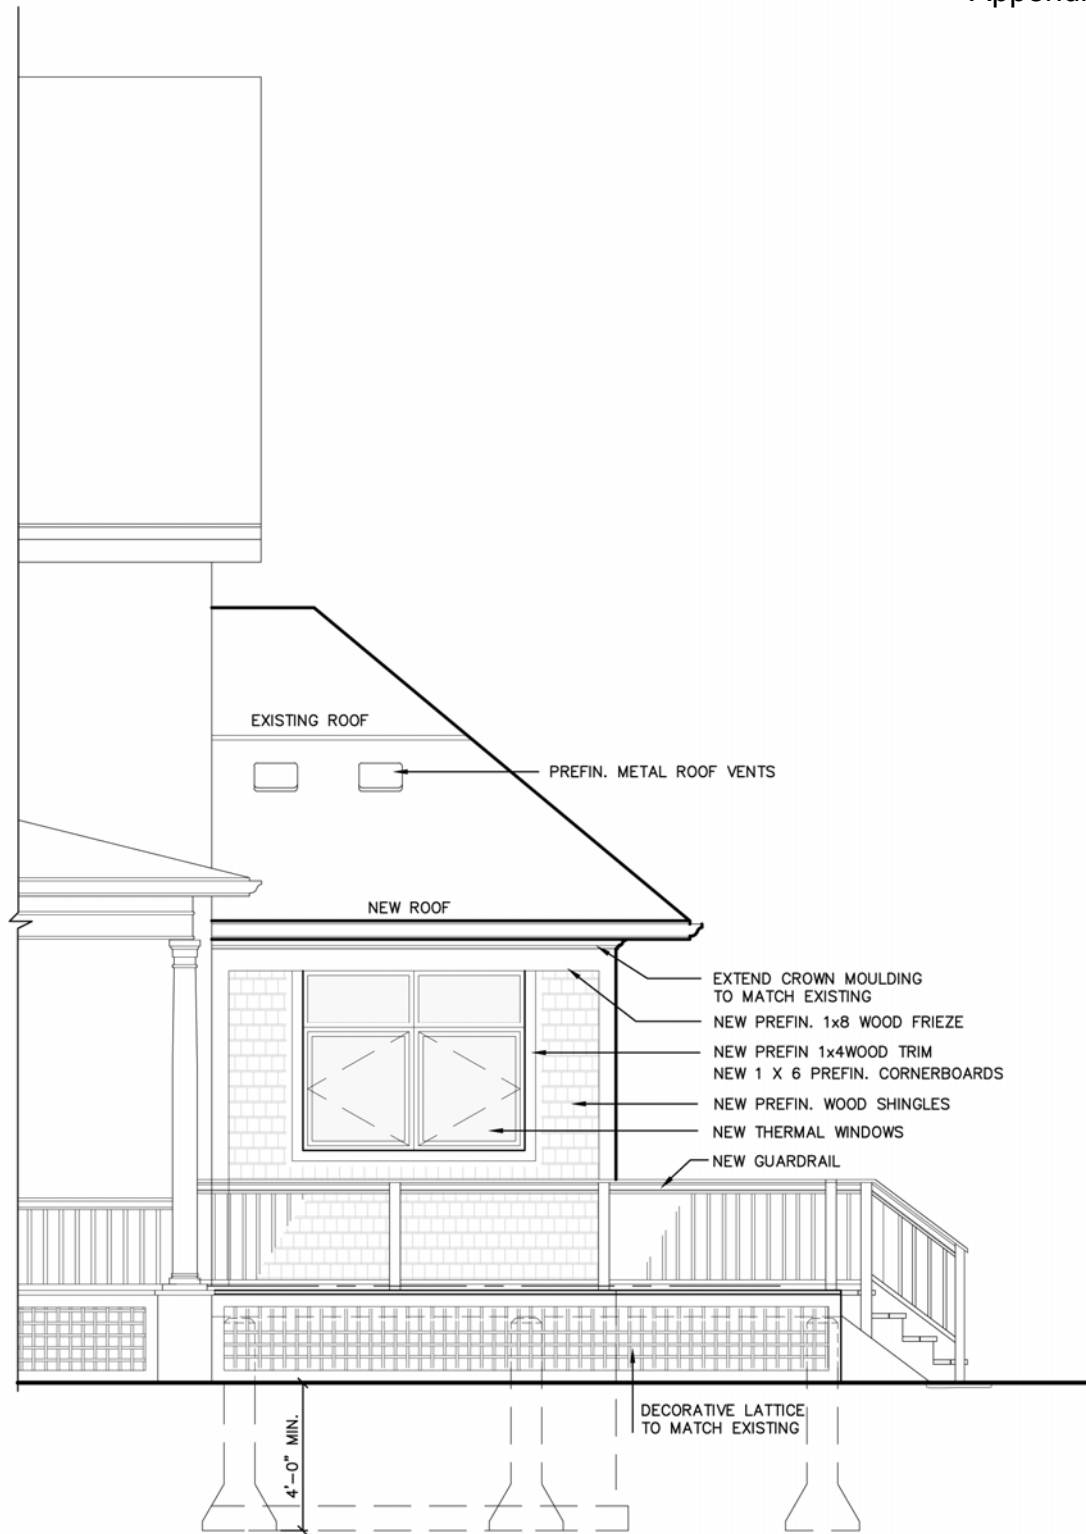

2. SIDE ELEVATION

SCALE: 1/4" = 1'-0"

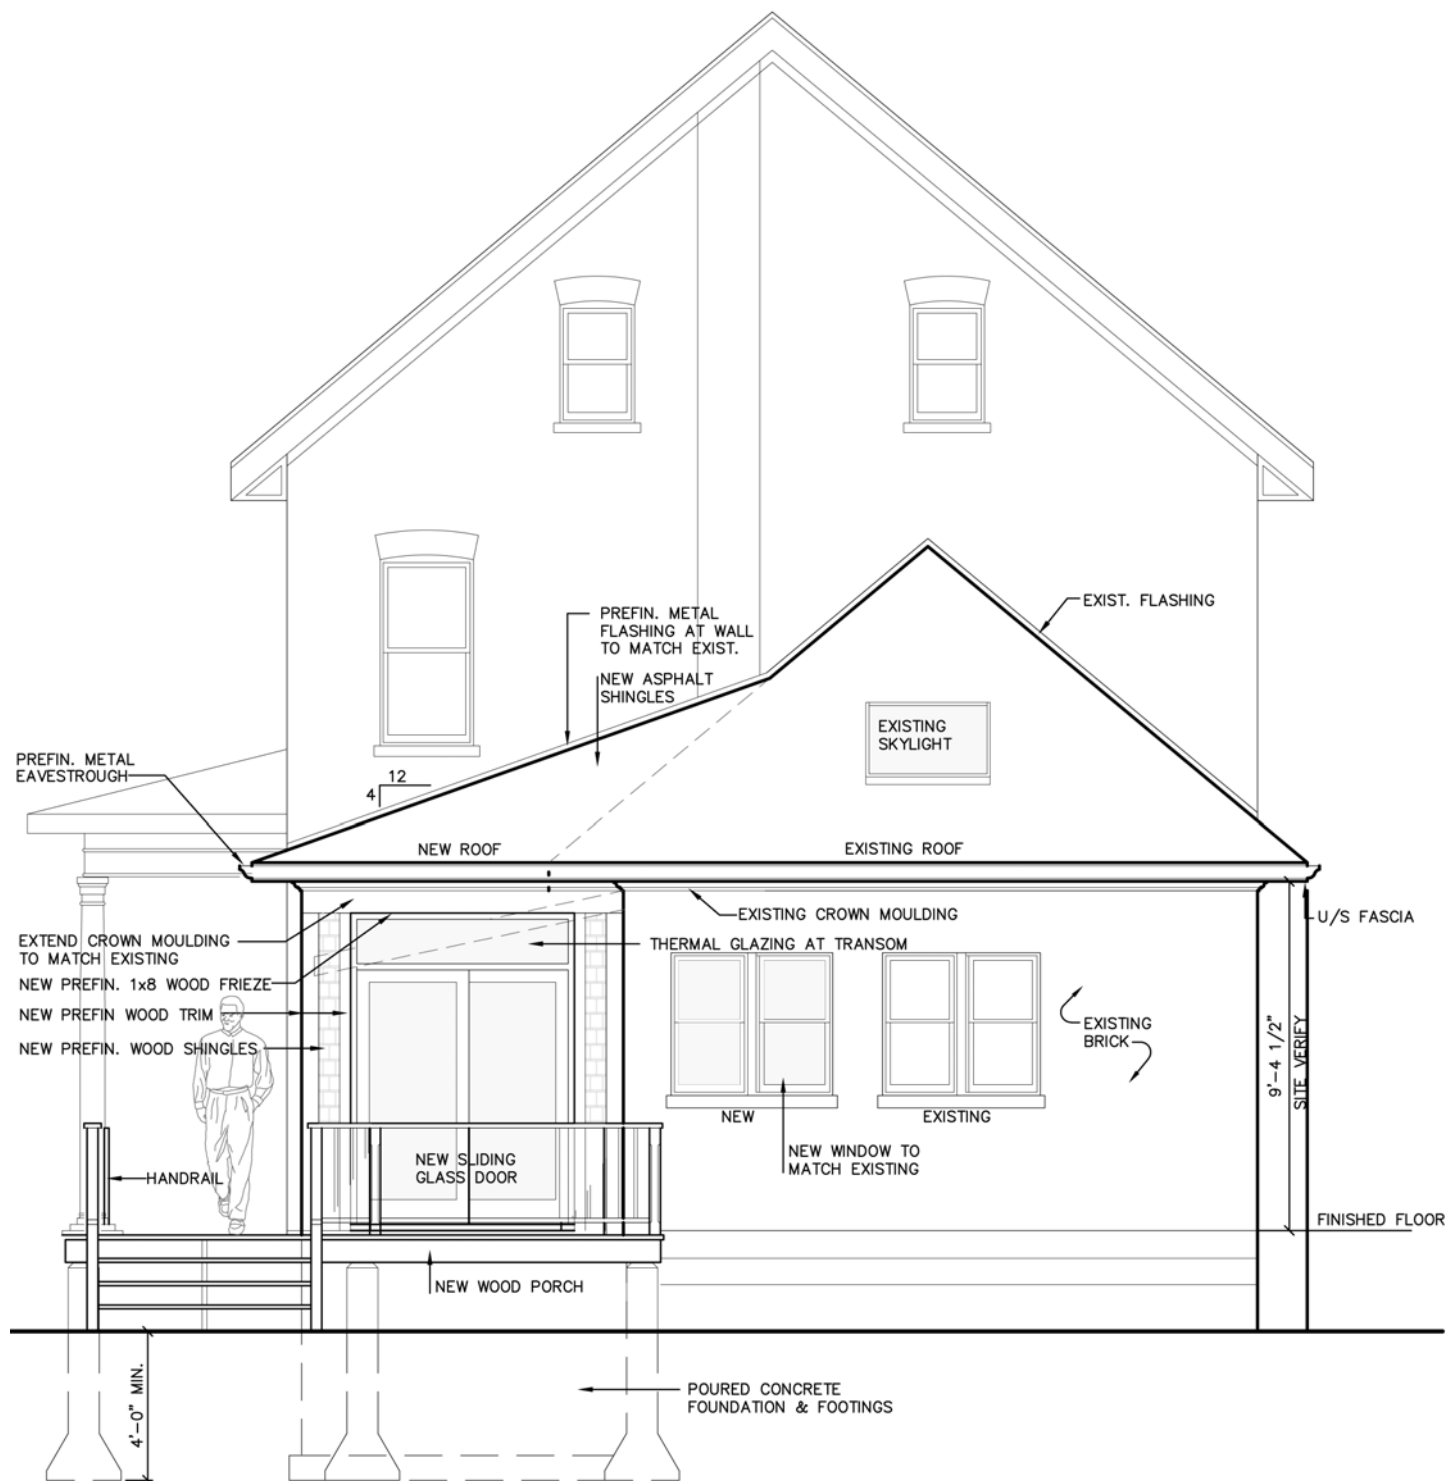

1. REAR ELEVATION

SCALE: 1/4" = 1'-0"

