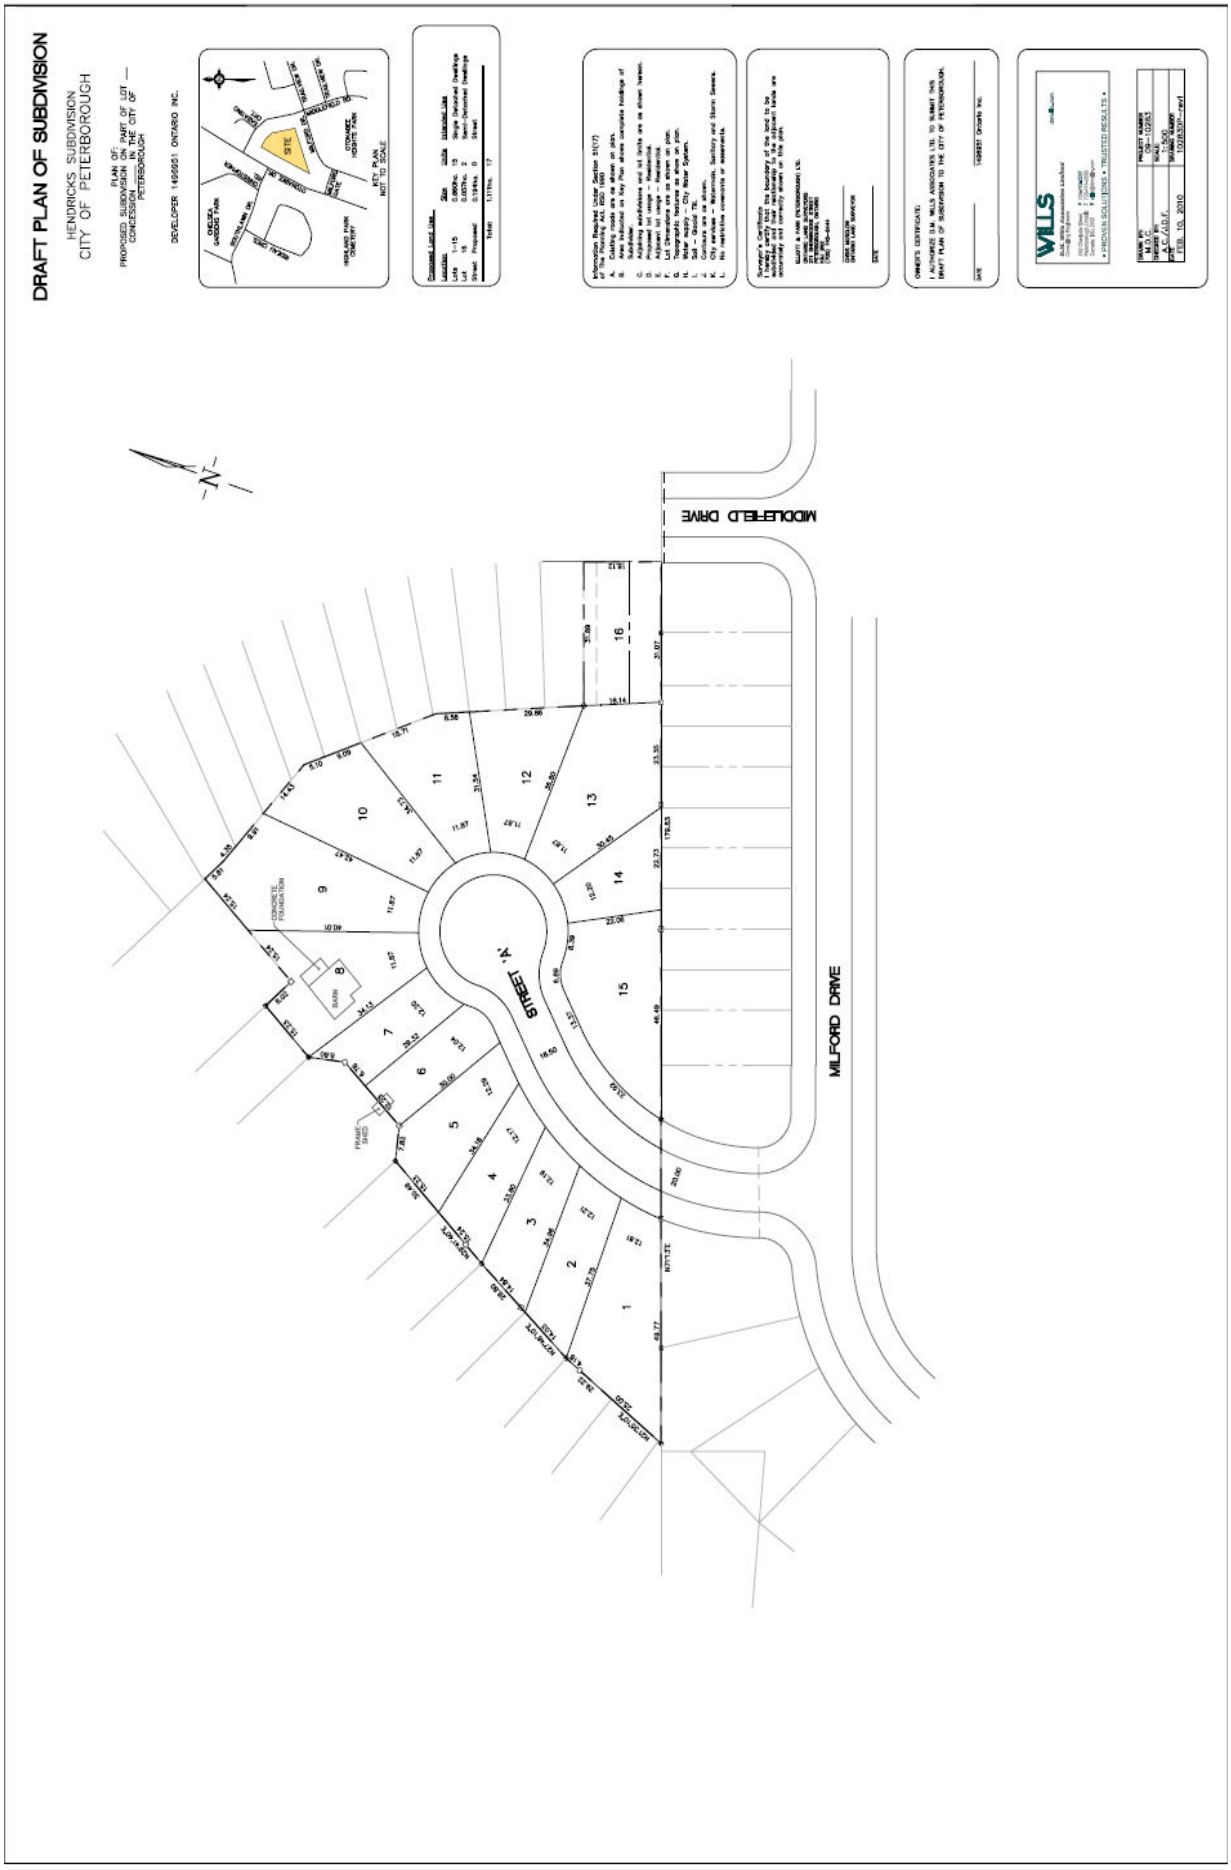
DRAFT PLAN OF SUBDIVISION
HENDRICKS SUBDIVISION
CITY OF PETERBOROUGH
PLAN OF:
PROPOSED SUBDIVISION ON PART OF LOT — CONCESSION 1, IN THE CITY OF PETERBOROUGH
DEVELOPER 1499951 ONTARIO INC.
SITE
KEY PLAN
NOT TO SCALE
Proposed Land Use
Information Required Under Section 51(17) of The Planning Act, R.S.O. 1990
A. Existing roads are as shown on plan.
B. Lots to be created as they appear on Key Plan across boundaries of Subdivision.
C. Adjoining subdivisions and lot lines are as shown hereon.
D. Proposed lot usage – Residential.
E. Adjacent lot usage – Residential.
F. Lot Dimensions are as shown on plan.
G. Topography – Level, Rolling, Sloping or Mixed.
H. Water supply – City Water System.
I. Sewage disposal – Sewer system.
J. Soil – Good TB.
K. Contours – as shown.
L. City services – Watermain, Sanitary and Storm Sewers.
M. No restrictive covenants or easements.
Surveyor's Certificate
I hereby certify that the boundary of the land to be subdivided and the land immediately adjacent thereto are accurately and correctly shown on this plan.
WILLS
OWNER'S CERTIFICATE
I AUTHORIZE D.M. WILLS ASSOCIATES LTD. TO SUBMIT THIS DRAFT PLAN OF SUBDIVISION TO THE CITY OF PETERBOROUGH.
1499951 Ontario Inc.
PROJECT NUMBER
SCALE
DRAWING NUMBER
DATE 10, 10, 2010
STREET 'A'
MILFORD DRIVE
MIDDLEFIELD DRIVE
CONCRETE FOUNDATION
FRAME SHED
N